M. A. R. 57 (Rule 116)
Measurement Book

No. B

466714

Serial No. 1st and final bill

Name of Work ..... From ..... To .....

Name of Contractor of nature of Agency ..... Sri. Channakrishna P.

Date of commencement of work .....

Date 1	Full description, etc, of work 2	Dimensions: Number 3	Length 4	Breadth 5	Depth 6	Contents 7	Reference to last Measurement 8
	Name of Work:-	Improvements to roads and drains at Chowdeshwari layout in Ward No.-02 Yelahanka sub-division.					
	Estimate Cost of Work:-	Rs 22.00 Lakhs					
	Job Code:-	002-17-000040					
	Work Order Number:-	EE(YNK.D)E-PMT-08/WO/51/2017-18					
	Work Order Date:-	25-05-2017					

Reference to last Measurement 8

MEASUREMENT BOOK

Date	Full description, etc, of work	Dimensions				Contents	Reference to last Measurement
		Number	Length	Breadth	Depth		
1	2	3	4	5	6	7	8
		30					
	Ground Total amount @ Rs 116.45/Rmts ⇒ Rs.						15808.48
						= Rs.	2091450.00

Asst. Executive Engineer
Yelahanka Sub. Divison
(BBMP Ynk. Zn)
Yelahanka, Bangalore

CERTIFICATE:-
1) The contractor has completed the work as per specification
2) The contractor has removed all the debris from work spot
3) There are no departmental issues to the contractor

AE 26/8/17

A.E 26/8/17

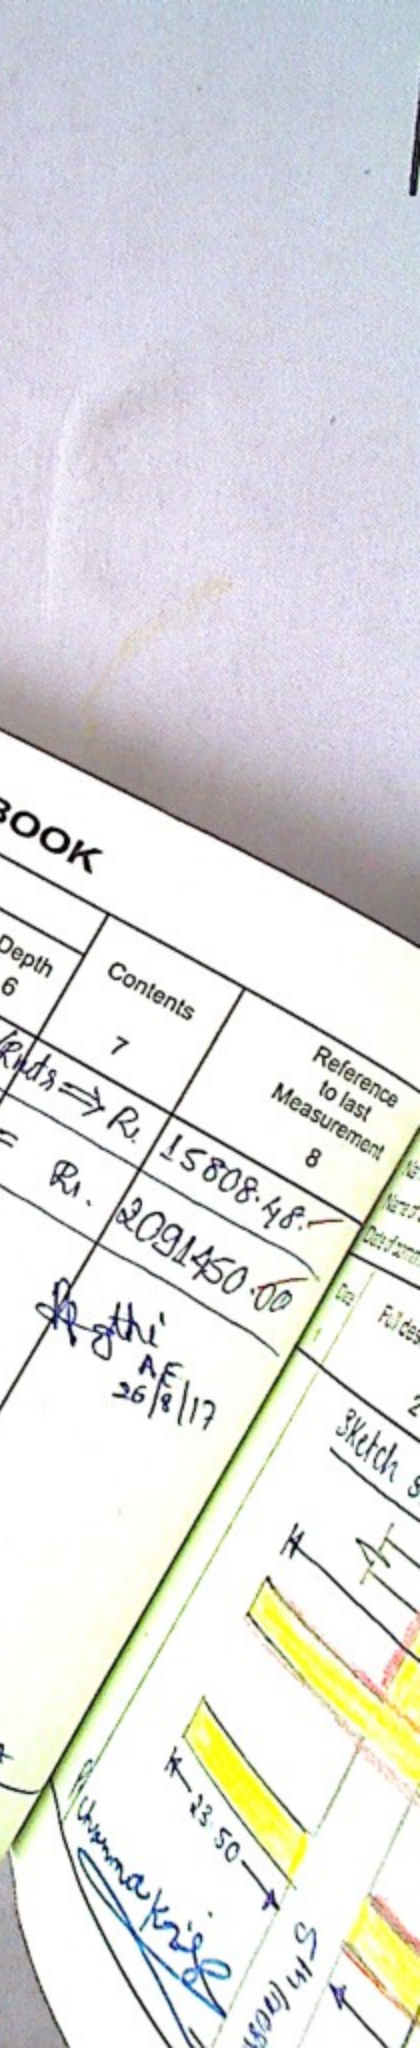

M. A. R. 57 (Rule 116)
Measurement Book

No. B

466720

Serial No. .....
Name of Work ..... From..... To.....
Name of Contractor of nature of Agency .....
Date of commencement of work .....

Date	Full description, etc, of work	Dimensions				Contents	Reference to last Measurement
		Number	Length	Breadth	Depth		
1	2	3	4	5	6	7	8

Sketch showing the details of work spot.

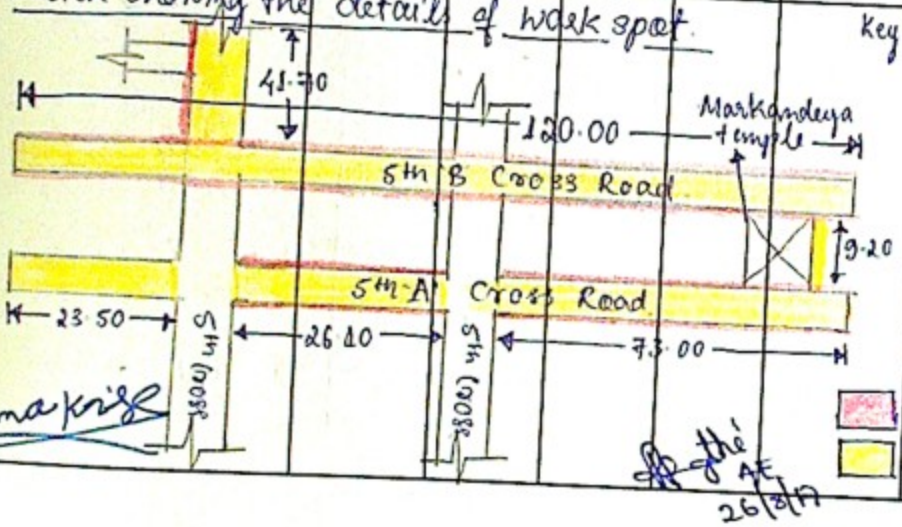

Key:- Not to scale.

N

INDEX
- Desilting drain
- CC Road

Pichamma Kris

the AE 26/8/17

MEASUREMENT BOOK

Date 1	Full description, etc, of work 2	Dimensions: Number 3	Length 4	Breadth 5	Depth 6	Contents 7	Reference to last Measurement 8
	RR.						
						Deduction:	
						CC ST ২০৪৩০-৩	
						ST ST ২০৪৩০-৩	
						IT ২০৪৩০-৩	
						LC ২০৪৩০-৩	
						CBR ২০৪৩০-৩	
						LL ২০৪-৫-৩	
						T.D ৭৬ ১১১-৩	
						১৩১৩৭-৩	